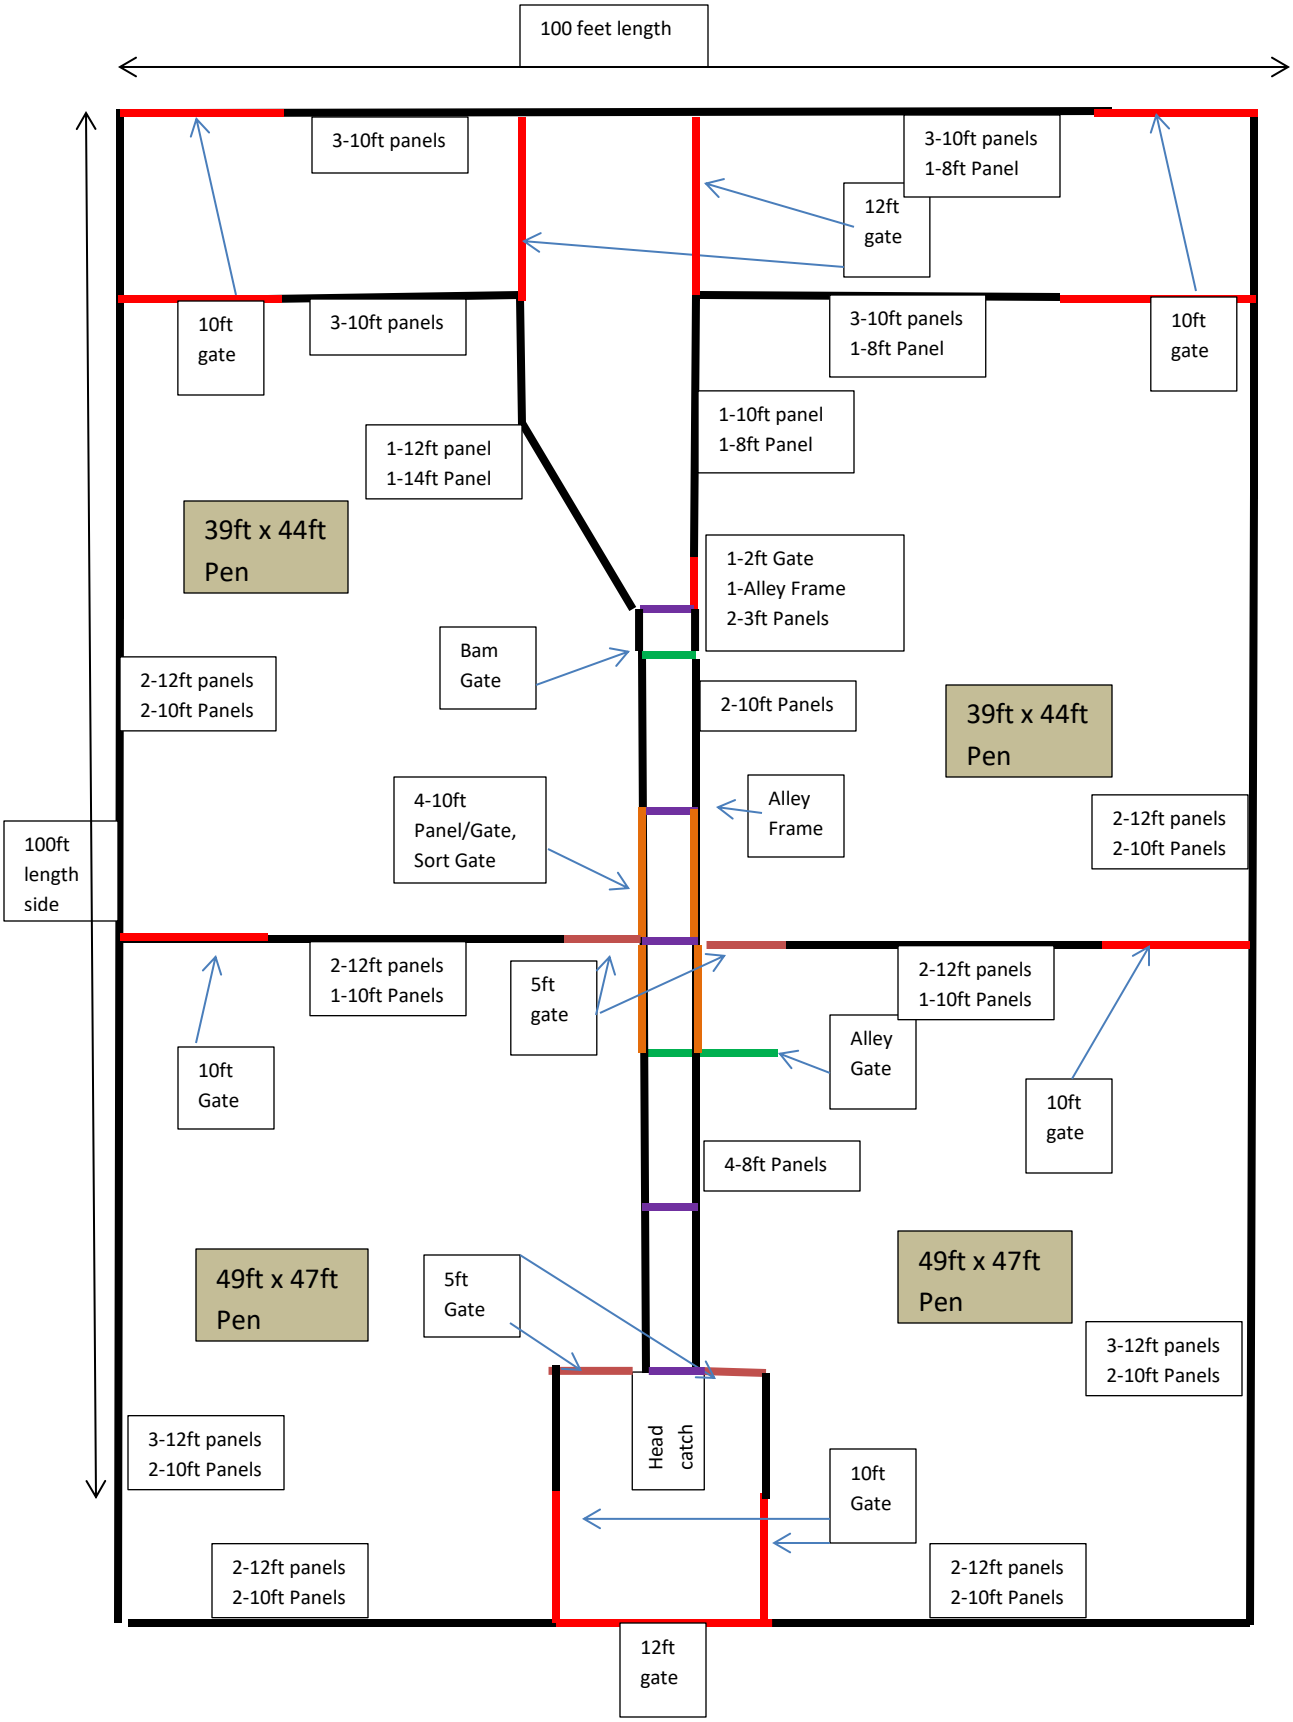
100 feet length
100ft length side
3-10ft panels
3-10ft panels 1-8ft Panel
12ft gate
10ft gate
3-10ft panels
3-10ft panels 1-8ft Panel
10ft gate
1-10ft panel 1-8ft Panel
1-12ft panel 1-14ft Panel
39ft x 44ft Pen
1-2ft Gate 1-Alley Frame 2-3ft Panels
Bam Gate
2-12ft panels 2-10ft Panels
2-10ft Panels
39ft x 44ft Pen
4-10ft Panel/Gate, Sort Gate
Alley Frame
2-12ft panels 2-10ft Panels
2-12ft panels 1-10ft Panels
5ft gate
2-12ft panels 1-10ft Panels
10ft Gate
Alley Gate
10ft gate
4-8ft Panels
49ft x 47ft Pen
5ft Gate
49ft x 47ft Pen
3-12ft panels 2-10ft Panels
Head catch
3-12ft panels 2-10ft Panels
10ft Gate
2-12ft panels 2-10ft Panels
2-12ft panels 2-10ft Panels
12ft gate